Work of Providing & Laying of 300/230 mm dia RCC NP3 and SW pipe line and construction of New Manholes in 2nd Main from Mysore to 7th cross , Valmikinagar, Chamarajapet, NP3/SW pipe line linking to 300 mm dia sewer line coming under Chamarajapet Service station under AEESW-2 sub division.

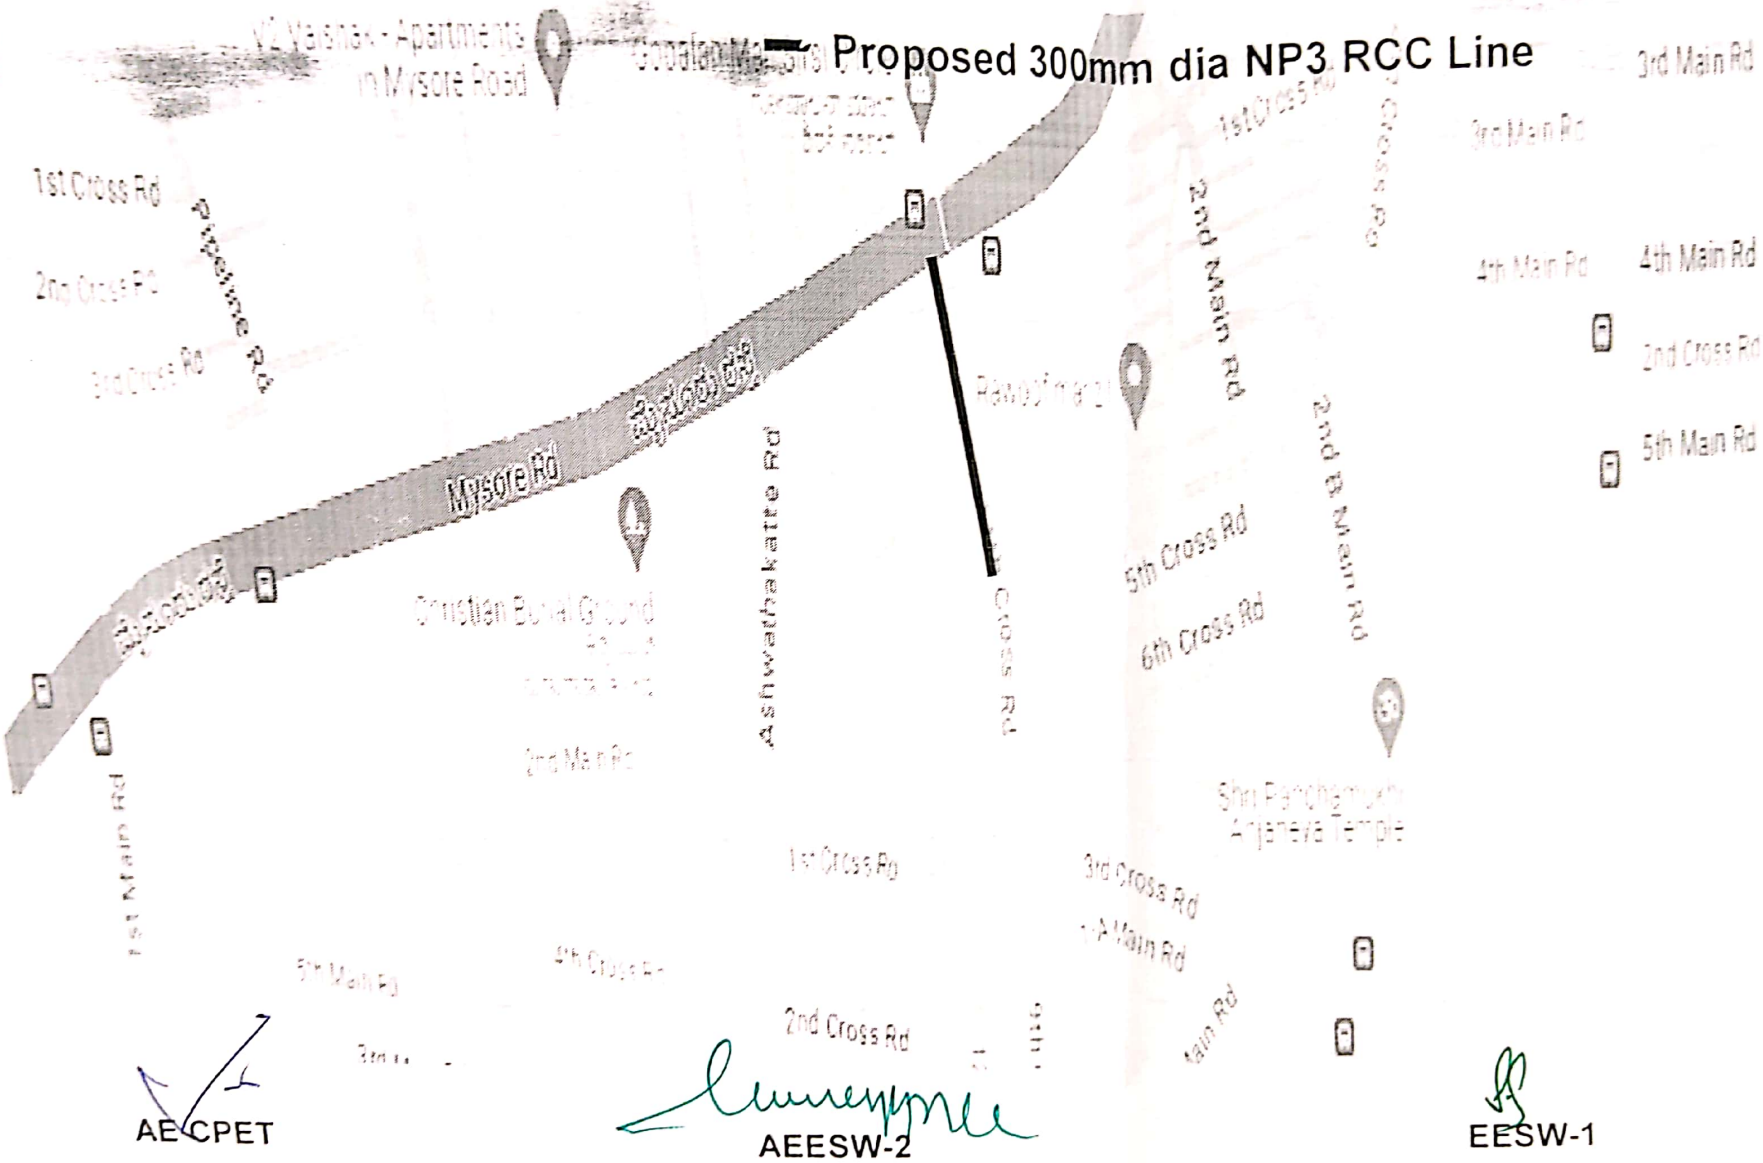

AE CPET

AEESW-2

EESW-1

Scanned with OKEN Scanner